


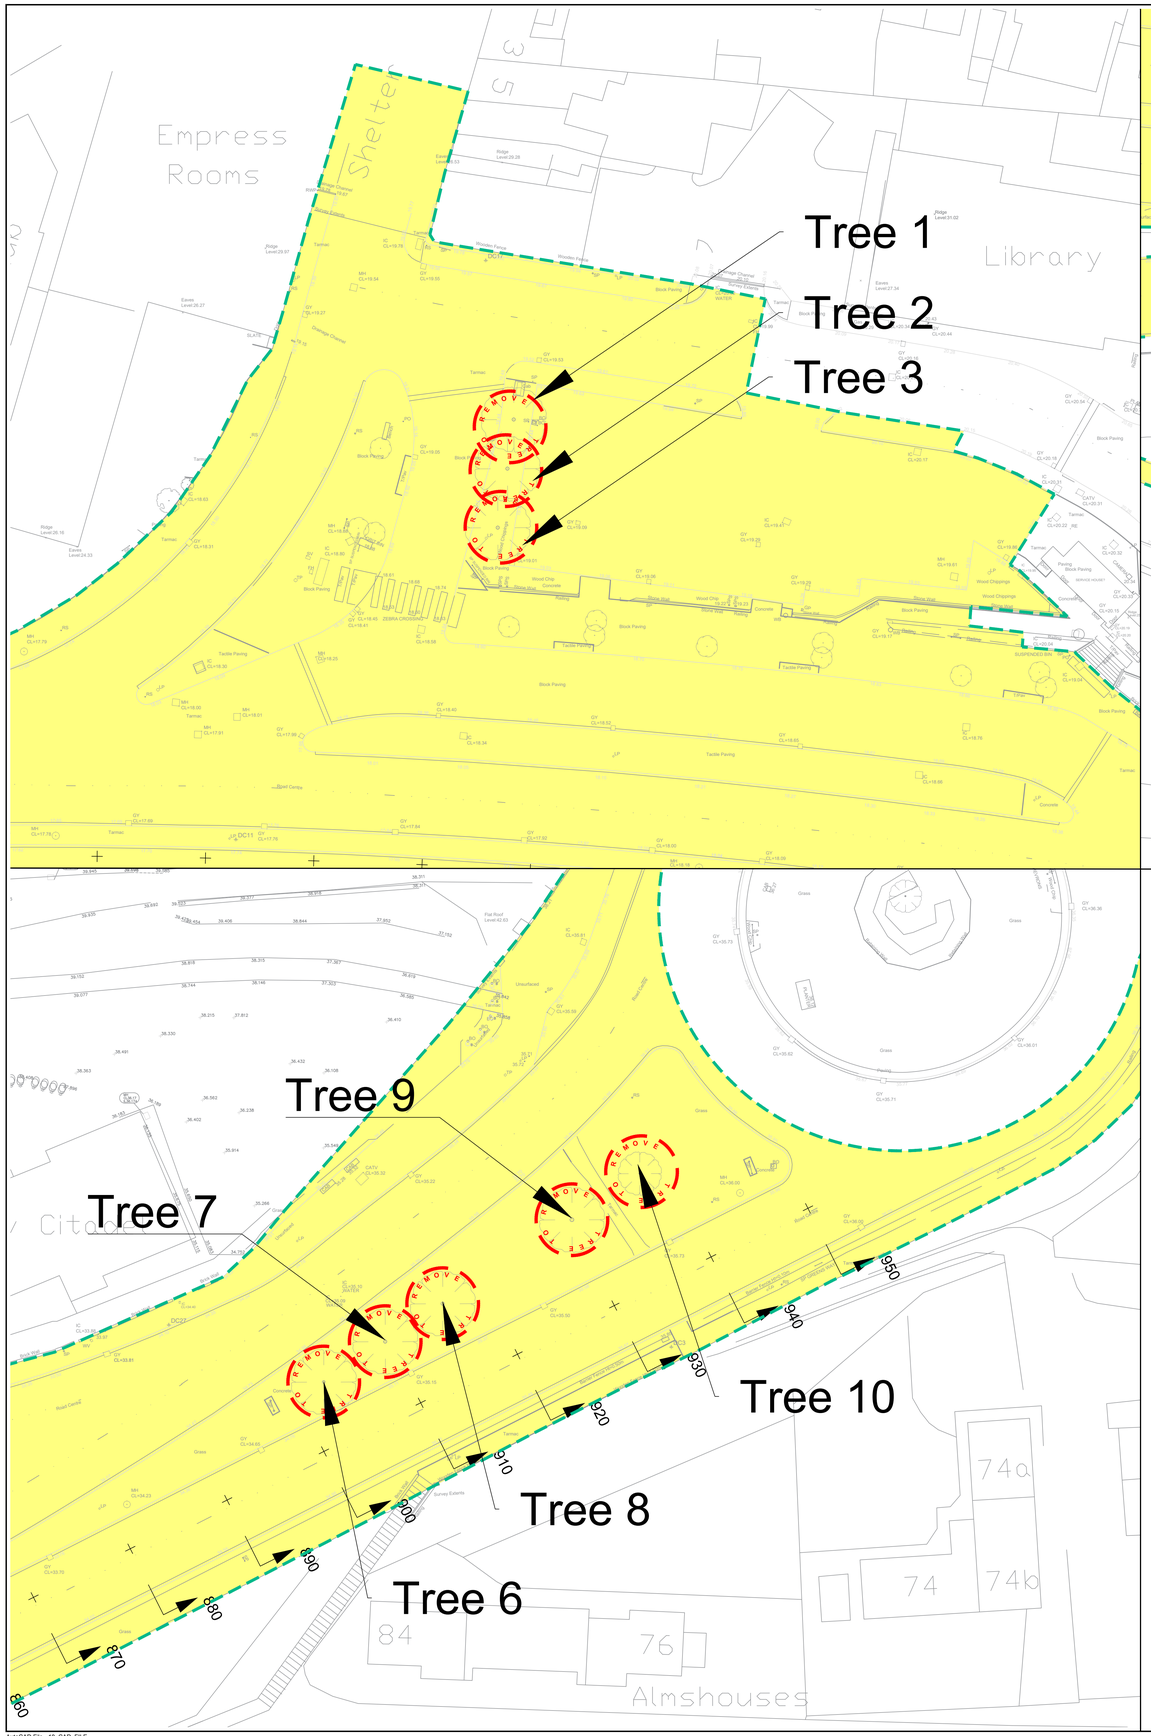


KEY







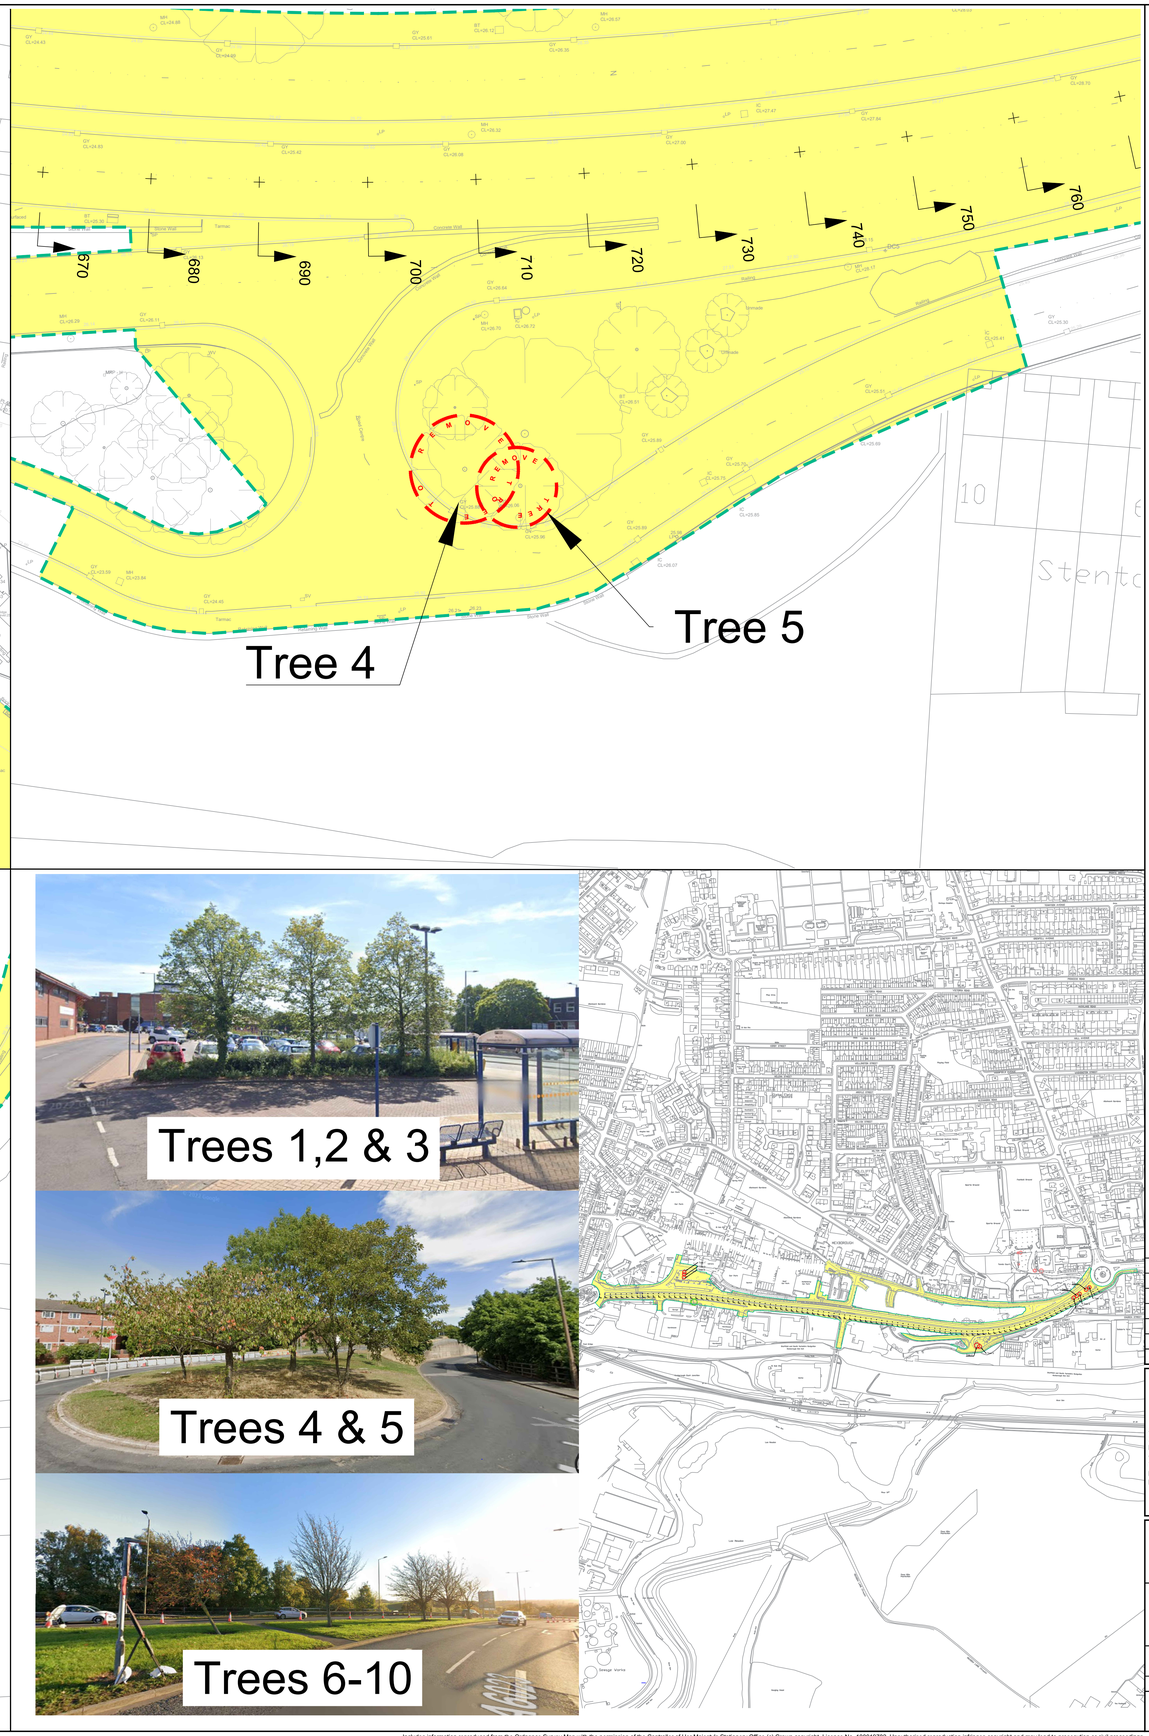




NOTES

| Rev | Revision Details | Rev by | Chk by | Date |
|---|---|---|---|---|
| A | Additional trees to be removed sheet 5 | LeeWa | LeeWa | 4/9/25 |

City of Doncaster Council
**Scott Cardwell**
**Assistant Director of Development**
**Economy and Environment**
**Civic Office**
**Waterdale**
**Doncaster**
**DN1 3BU**
Tel: 01302 735105 Fax: 01302
Email: lee.watkinson@doncaster.gov.uk

Project
Meborough Transport Networks

Drawing Title
Tree Removal Plan
Sheet 1 of 1

| Scales | 1:200 | Date | April 24 |
|---|---|---|---|
| | | Drawn by | RH |
| Status | Design | Approved by | LeeWa |

Drawing No. 15061-0502-2-06
Revision A

AutoCAD File - 18_CAD_FILE

Includes information reproduced from the Ordnance Survey Map with the permission of the Controller of Her Majesty's Stationery Office (c) Crown copyright. Licence No. 100019782. Unauthorised reproduction infringes copyright and may lead to prosecution or civil proceedings.